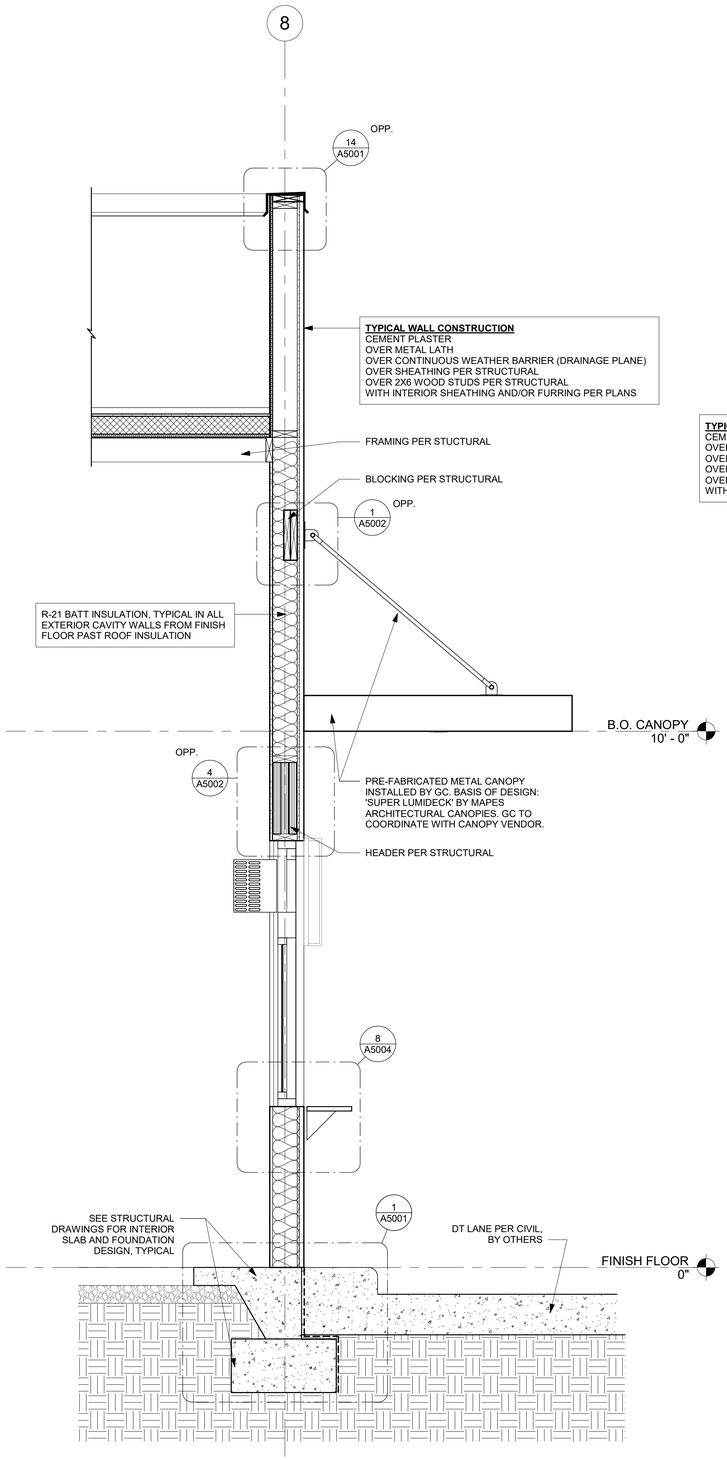

3 WALL SECTION
Scale: 3/4" = 1'-0"

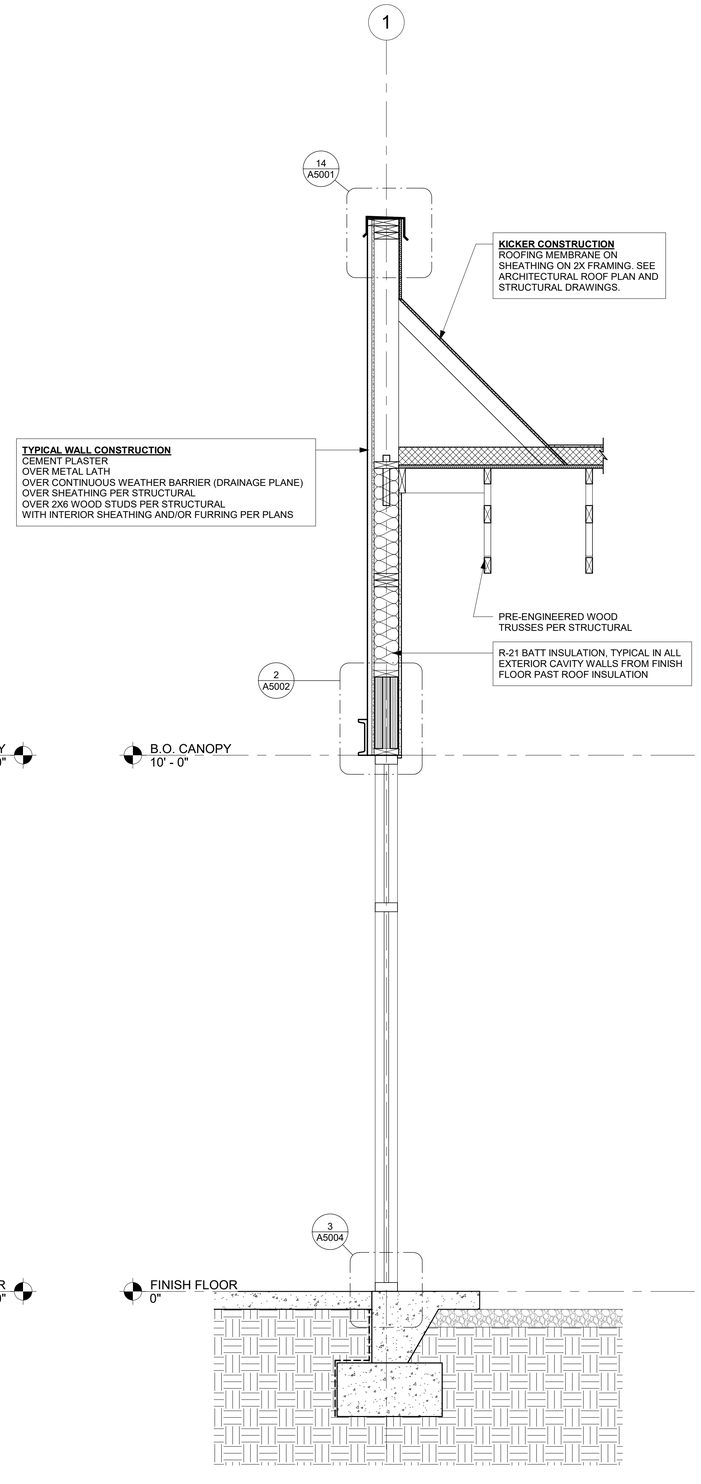

2 WALL SECTION
Scale: 3/4" = 1'-0"

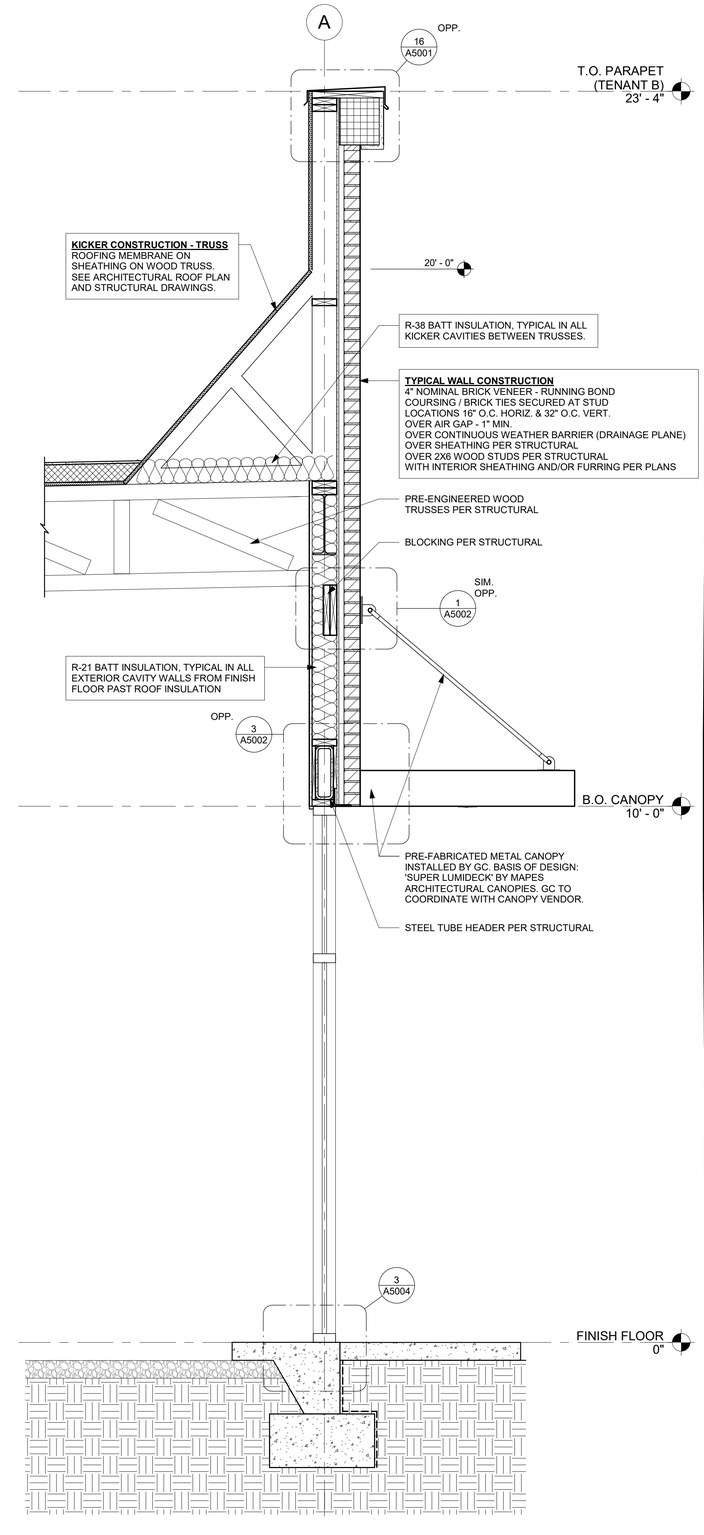

1 WALL SECTION
Scale: 3/4" = 1'-0"

GPD GROUP
Professional Corporation
520 S. MAIN ST.
SUITE 2531
AKRON, OH 44311
PHONE: 330.572.2100
FAX: 330.572.2101

REV.	DATE	DESCRIPTION

STATE OF GEORGIA
MARK S. SALOPEK
CERTIFICATE NO. 020708
REGISTERED ARCHITECT
08/27/2021

MARIETTA HWY & I-575
5068 MARIETTA HIGHWAY
CANTON, GA 30114

WALL SECTIONS

	DATE
ISSUED FOR CONSTRUCTION	
BID	

PROJECT MANAGER	DESIGNER
AK	DB

JOB NO.
2020379.07

A3003